


PLAN 1:10


front at bottom

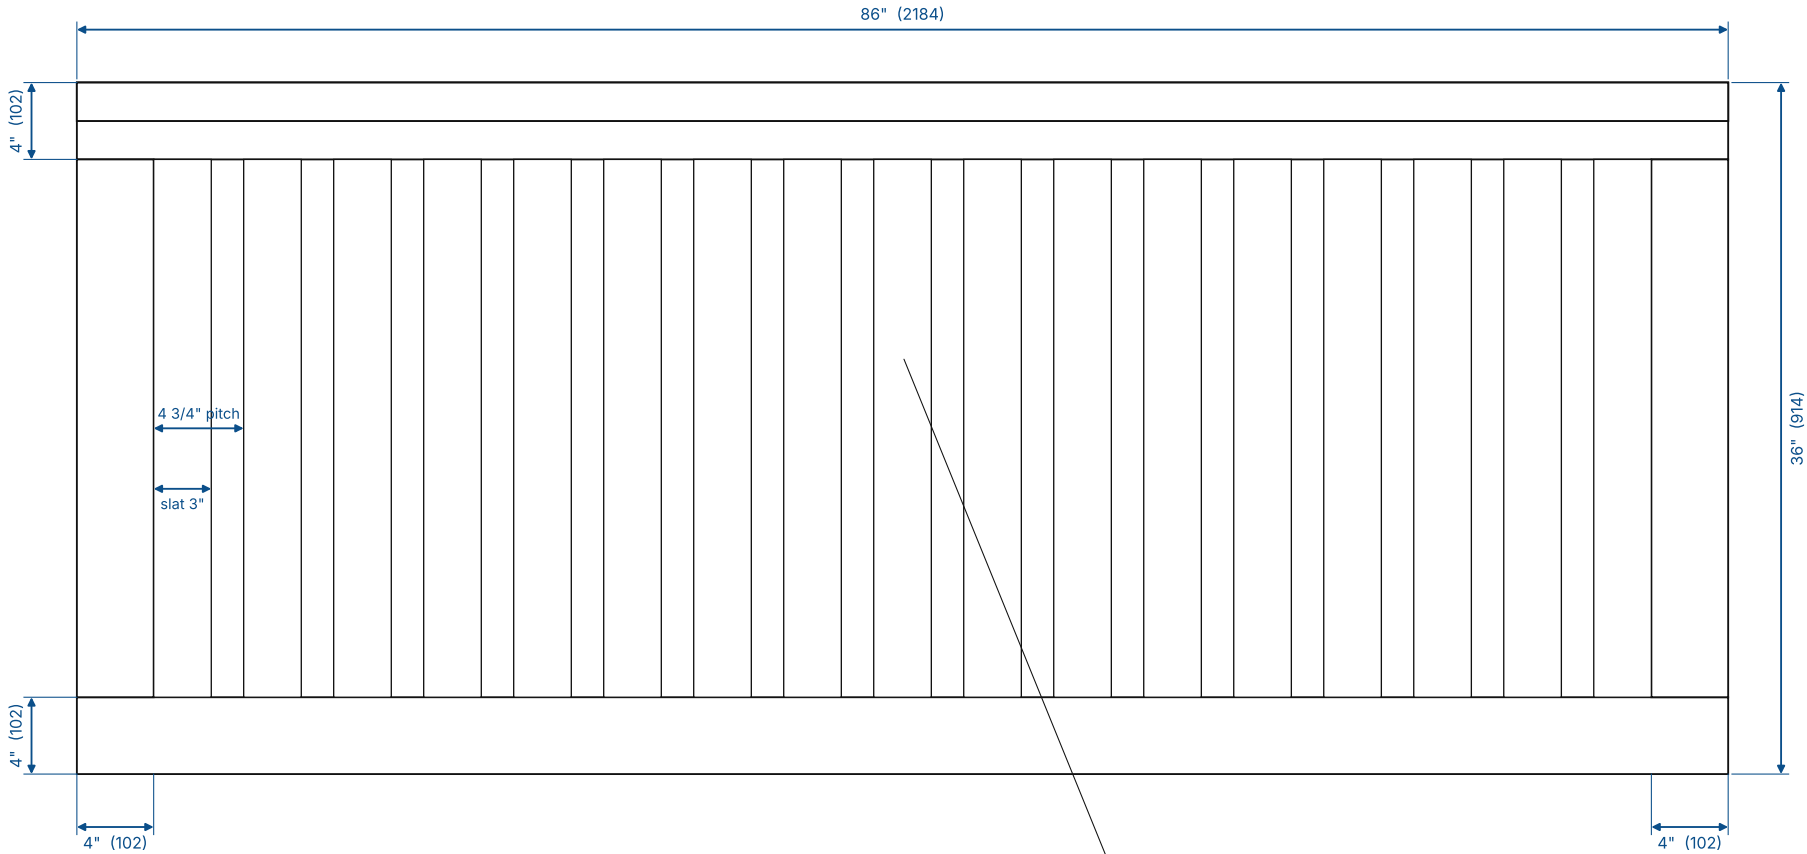


17 slats 3" x 1" on hidden cleats, 1 3/4" gaps

END ELEVATION 1:15

from the right end; front at left

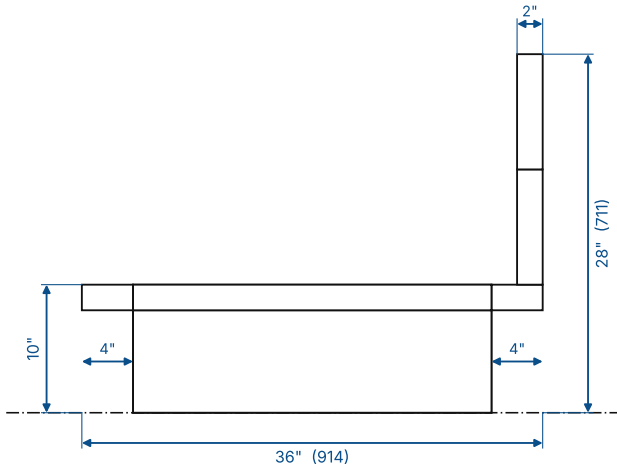

FRONT ELEVATION 1:10

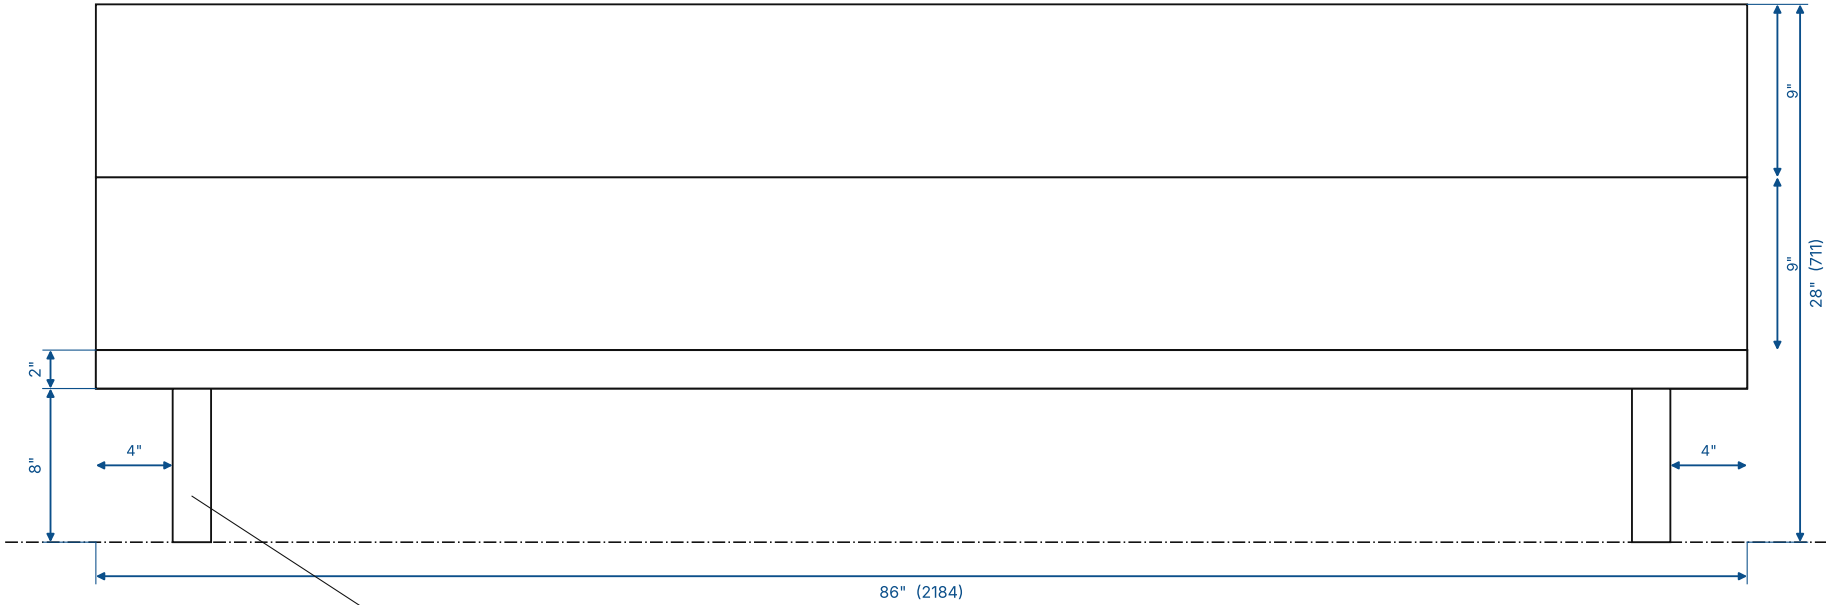

2 legs: 2" plank on edge, 28" long (across) x 8"

NOTES

1. All timber 2" thick reclaimed teak. Frame: two side rails 86" x 4" and two end rails 28" x 4", square butt joints, glued + concealed screws.
2. Backrest on the rear (long side): two 2" slabs (9" + 9") sitting on the frame, outer face flush. Top at 28" AFF.
3. Deck: 17 slats 3" x 1" on 1" cleats, flush with the frame top.
4. Legs: two 2" planks on edge 8" tall, running across, set in 4" from all edges.
5. Reclaimed stock - allow for finishing; oil finish.

SWAY ISLAND LIVING - FURNITURE DESIGN

MATATA 2-SEATER SOFA - OPTION B construction - reclaimed teak

FRAME - PLAN AND ELEVATIONS (cushions removed)


SHEET 1 / 5

Date 2026-10-17

Scale 1:10 / 1:15 @ A3

inches (mm)

across the seat through a mid slat, with cushions

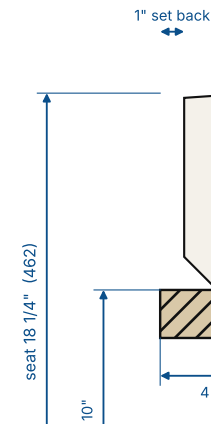


through a leg plank



- Rails: full-thickness reclaimed teak, square butt joints at corners; glue + concealed screws or dowels from inside.
- Cleats 1" sq. screwed inside the side rails, top set down 1" so slats finish flush.
- Slats 3" x 1" x 28", screwed to cleats, 1 3/4" gaps for drainage / airflow.
- Backrest slabs face-glued and doweled to the rail below; through-bolt from below if moved often.
- Legs 2" x 8" x 28" housed into the rails or screwed up through the cleats; keep set back.
- Finish: oil; leave reclaimed checks and nail holes

cleats dashed (hidden under slats)

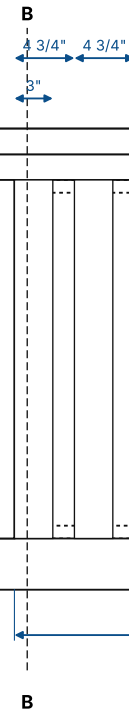


MATATA 2-SEATER SOFA - OPTION B construction - reclaimed teak

SHEET 2 / 5


inches (mm)

PLAN 1:10

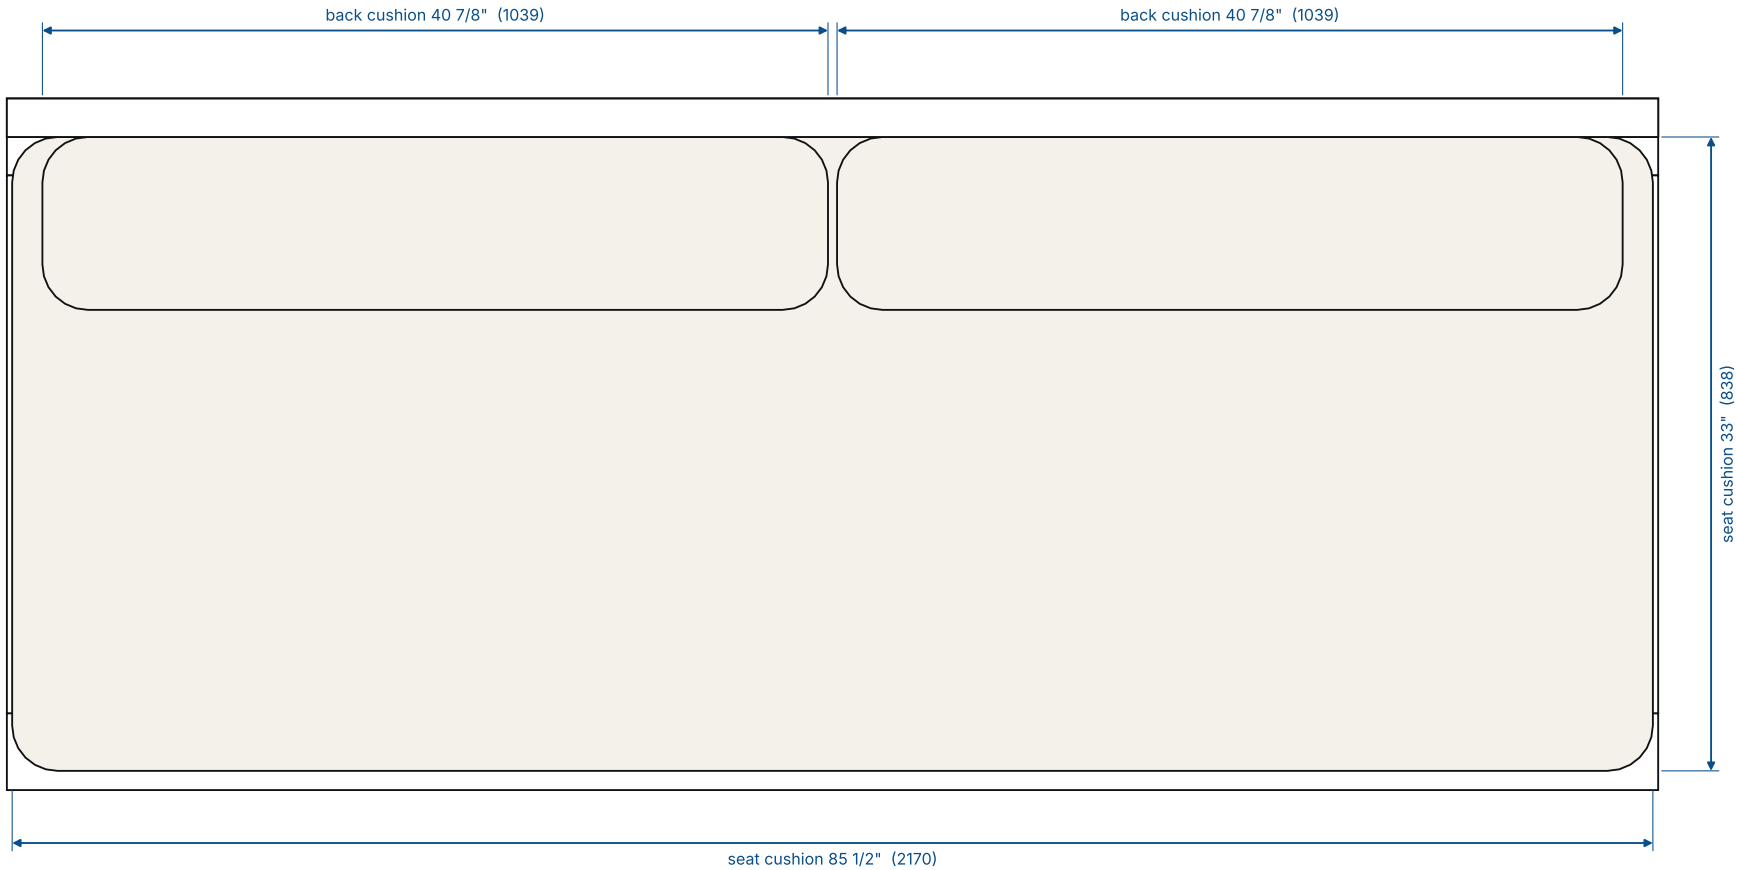


END ELEVATION 1:15


from the right end

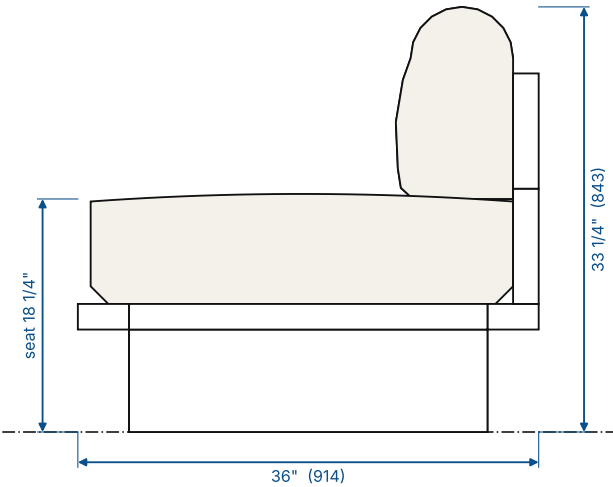

FRONT ELEVATION 1:10

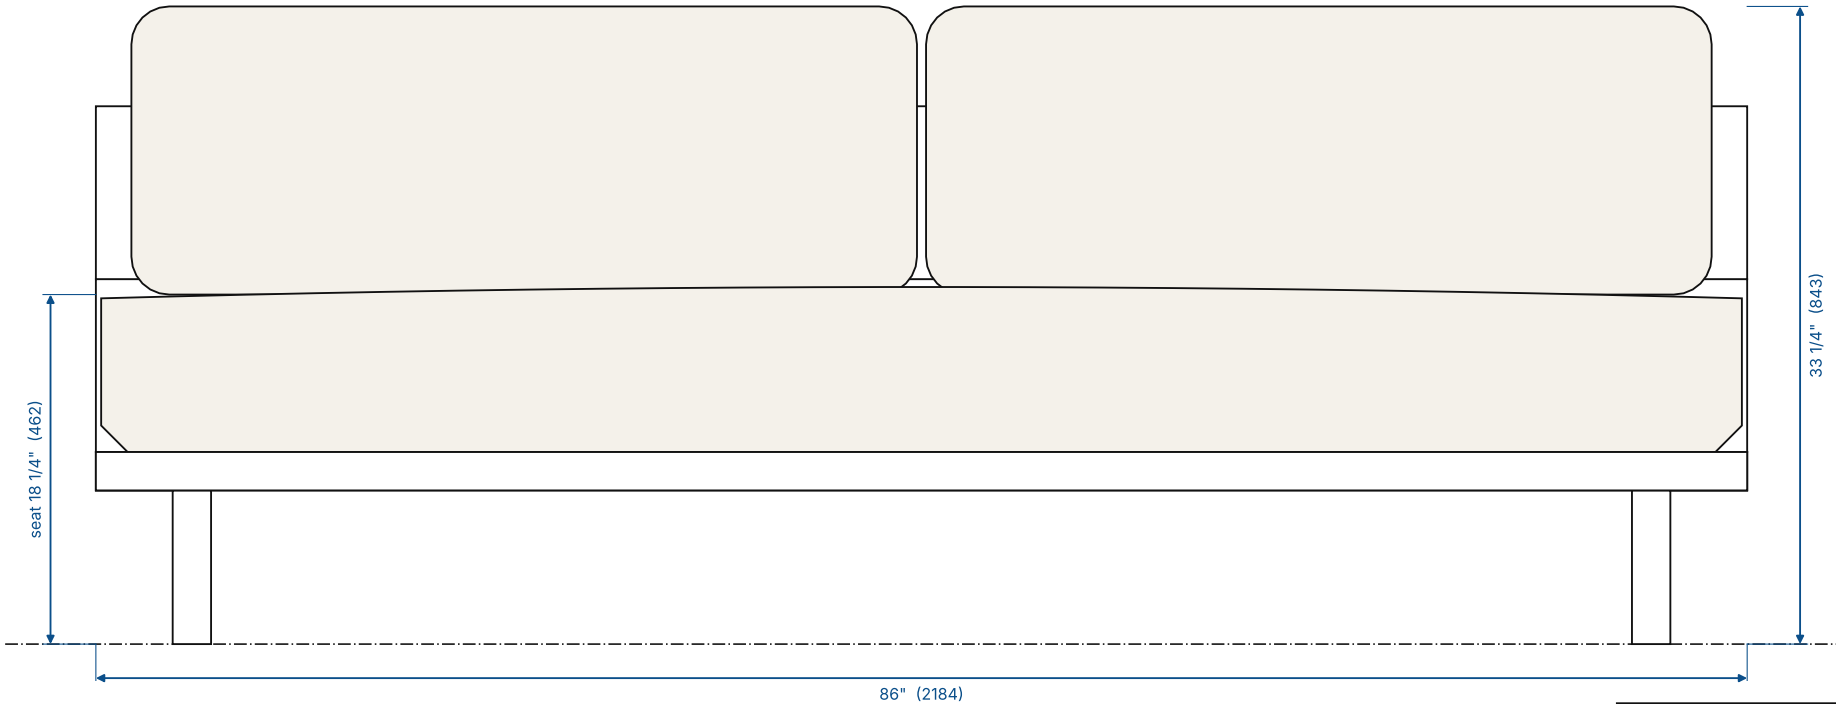

BACK ELEVATION 1:26

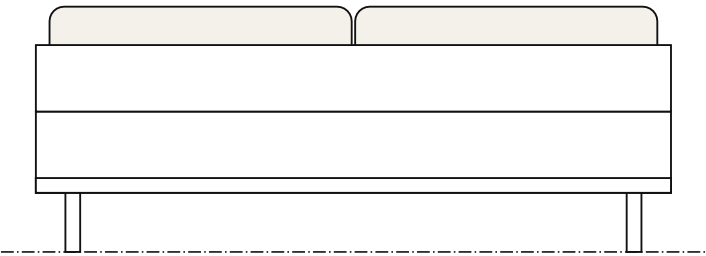

SWAY ISLAND LIVING - FURNITURE DESIGN

MATATA 2-SEATER SOFA - OPTION B construction - reclaimed teak

WITH CUSHIONS - PLAN AND ELEVATIONS

SHEET 3 / 5


Date 2026-10-17

Scale 1:10 / 1:15 @ A3


inches (mm)

86in two-seater: the Option B sofa with the table dropped and the legs made symmetric. All timber 2in reclaimed teak, legs 8in, seat cushion 8in, pillow back cushions 15in.


FRAME - front-left

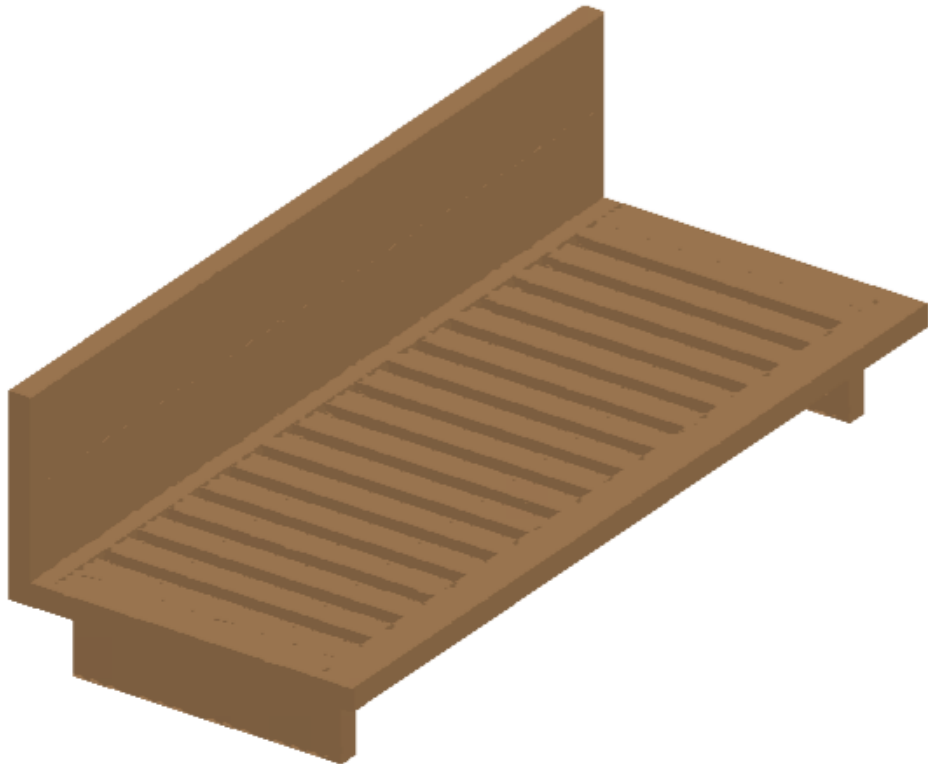


FRAME - rear-right

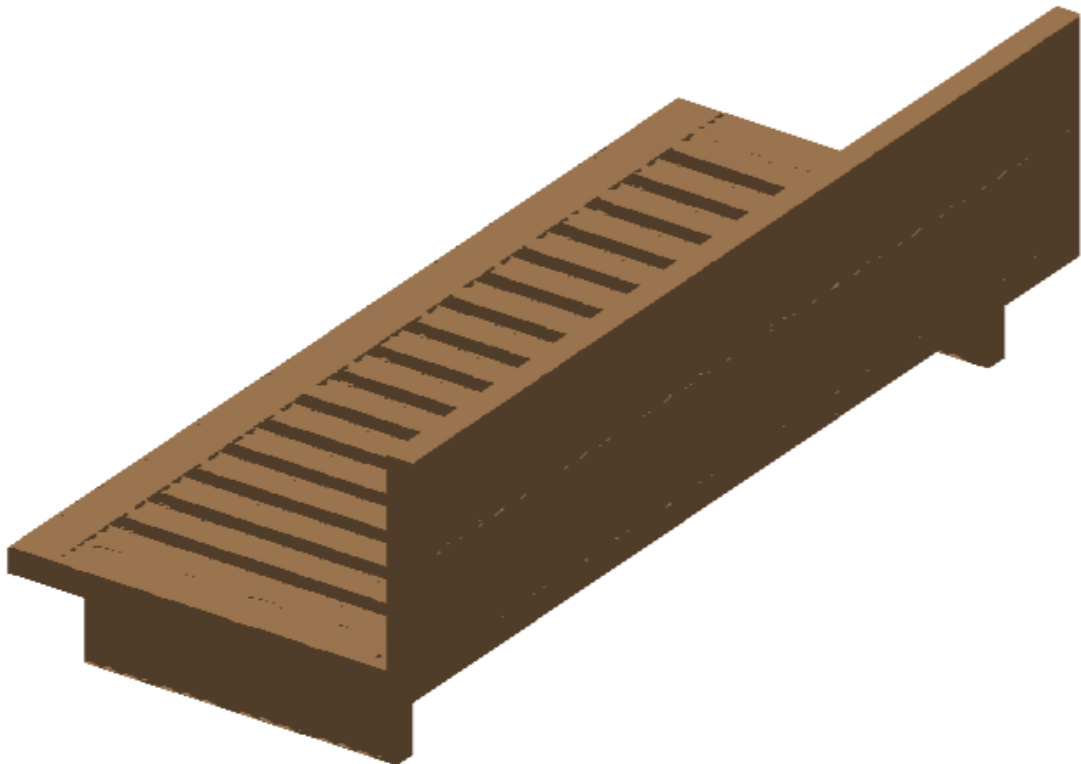

WITH CUSHIONS - front-left

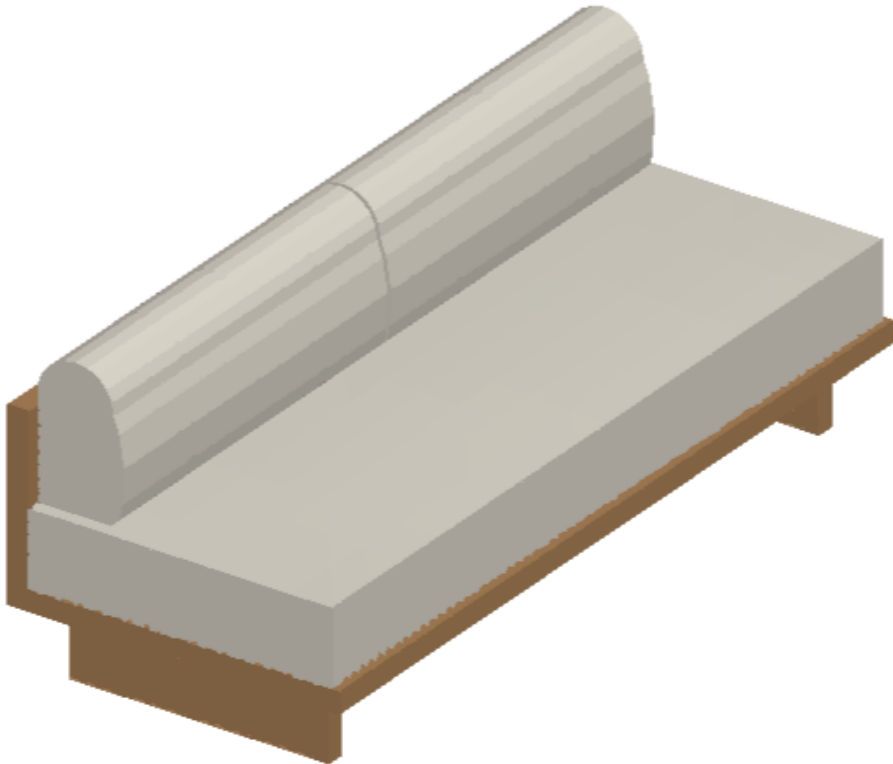

WITH CUSHIONS - rear-right

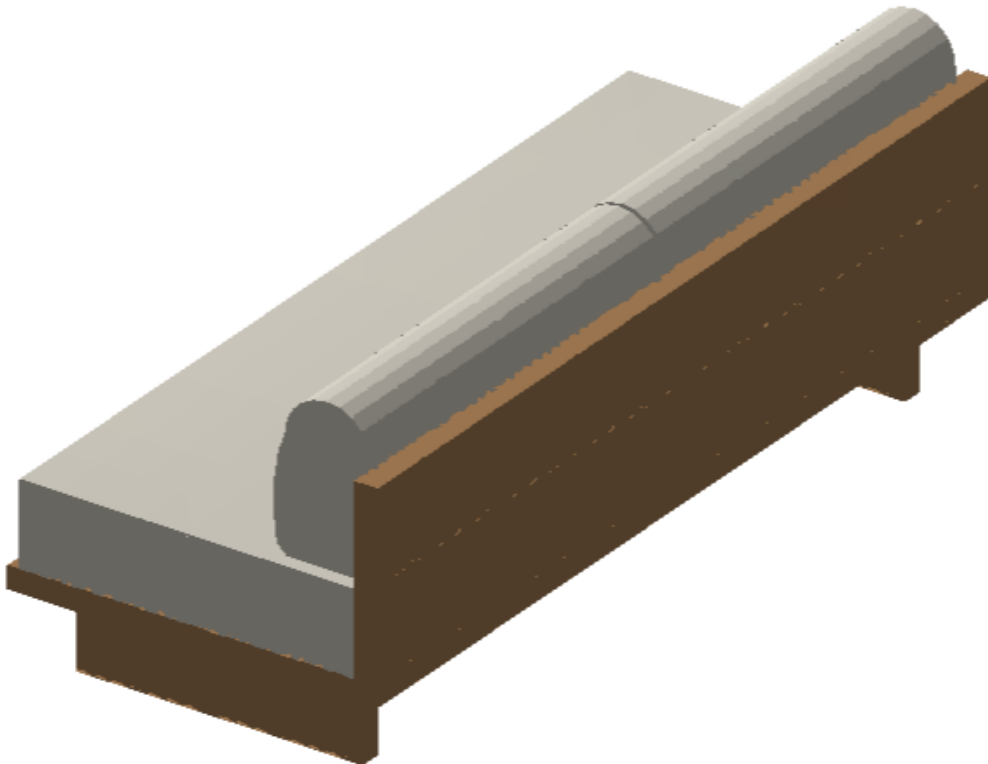

SWAY ISLAND LIVING - FURNITURE DESIGN

MATATA 2-SEATER SOFA - OPTION B construction - reclaimed teak

3D REFERENCE VIEWS

SHEET 4 / 5

Date 2026-10-17

Scale n/a @ A3

inches (mm)

86in two-seater: the Option B sofa with the table dropped and the legs made symmetric. All timber 2in reclaimed teak, legs 8in, seat cushion 8in, pillow back cushions 15in.

CUT LIST

Part	Qty	Size (inches) L x W x T	Size (mm)
FRAME - reclaimed teak, all stock 2" thick (slats and cleats 1in)			
Side rail	2	86" x 4" x 2"	2184 × 102 × 51
End rail	2	28" x 4" x 2"	711 × 102 × 51
Backrest slab (rear)	2	86" x 9" x 2"	2184 × 229 × 51
Cleat (hidden)	2	78" x 1" x 1"	1981 × 25 × 25
Deck slat	17	28" x 3" x 1"	711 × 76 × 25
Leg plank	2	28" x 8" x 2"	711 × 203 × 51
CUSHIONS - foam core with fibre wrap, outdoor linen-look fabric			
Seat cushion	1	85 1/2" x 33" x 8" (+5/8" crown)	2170 × 838 × 203
Back cushion (pillow, rounded top)	1	40 7/8" w x 15" h, 9" base / 8" top, 4" radius	1039 × 381, 229/203
Back cushion (pillow, rounded top)	1	40 7/8" w x 15" h, 9" base / 8" top, 4" radius	1039 × 381, 229/203
KEY HEIGHTS (above floor)			
Frame underside / frame top		8" / 10"	203 / 254
Seat cushion top (edge / crown)		18 1/4" / 18 5/8"	462 / 472
Wood backrest top		28"	711
Back cushion top (overall height)		33 1/4"	843
Overall footprint		86" x 36"	2184 × 914

Reclaimed stock: allow for finishing; keep the totals. Fabric yardage not calculated.

SWAY ISLAND LIVING - FURNITURE DESIGN		
MATATA 2-SEATER SOFA - OPTION B construction - reclaimed teak		
CUT LIST AND CUSHION SCHEDULE		SHEET 5 / 5
Date 2026-10-17	Scale n/a @ A3	inches (mm)