


PLAN 1:10


front at bottom

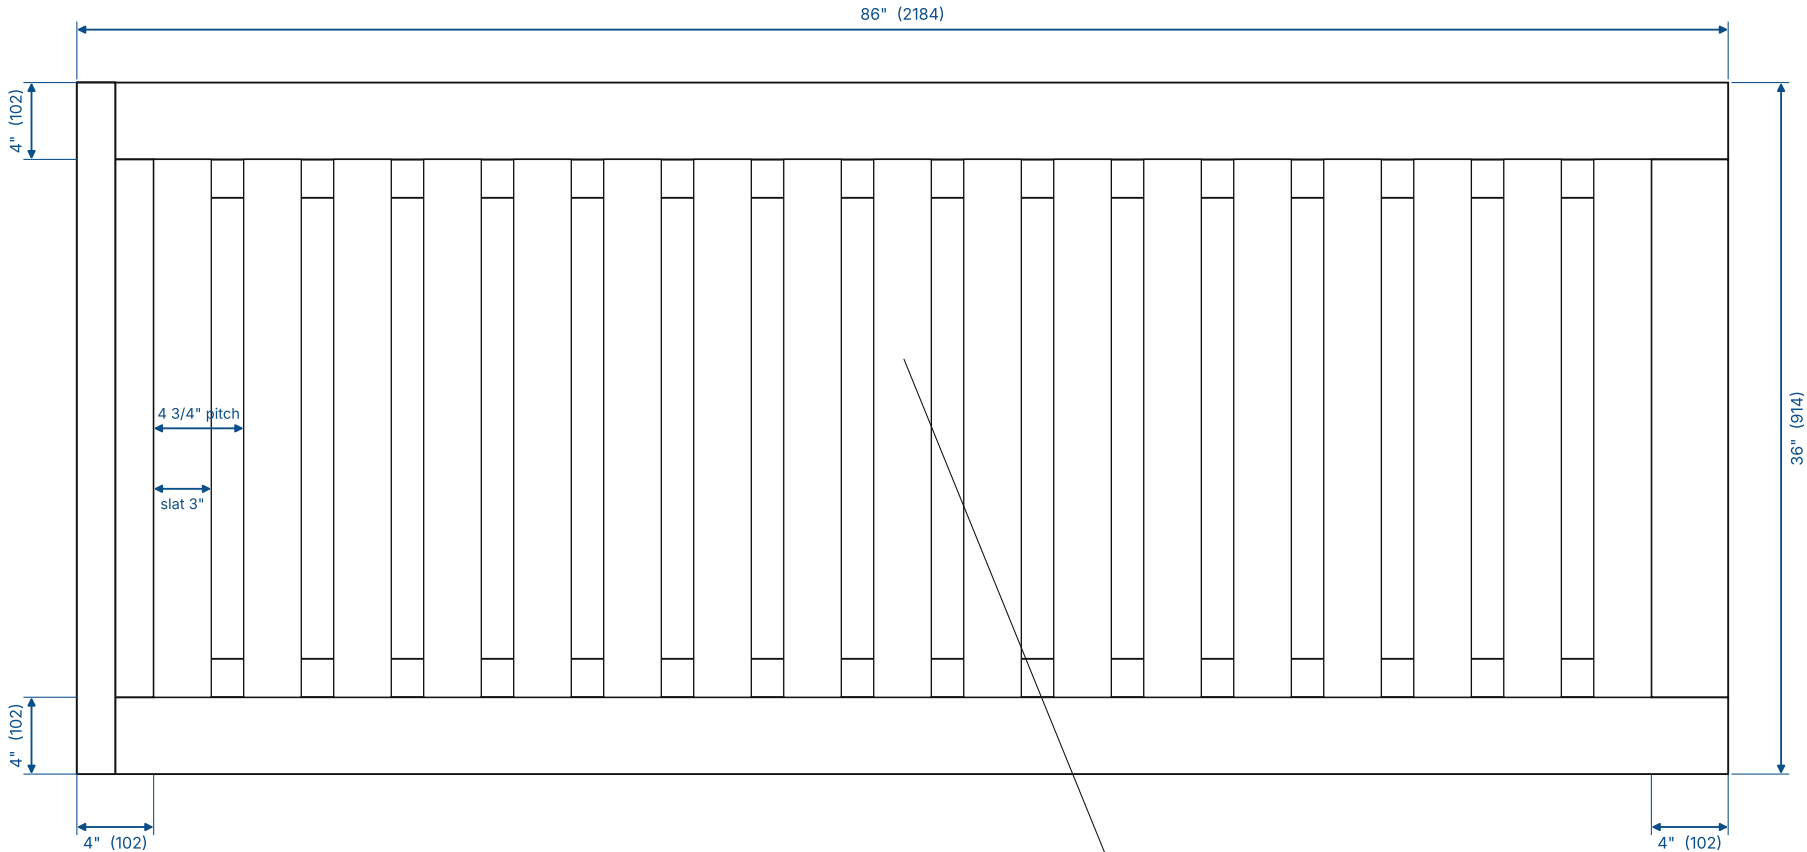


17 slats 3" x 1" on hidden cleats, 1 3/4" gaps

END ELEVATION 1:15

from the right end; front at left

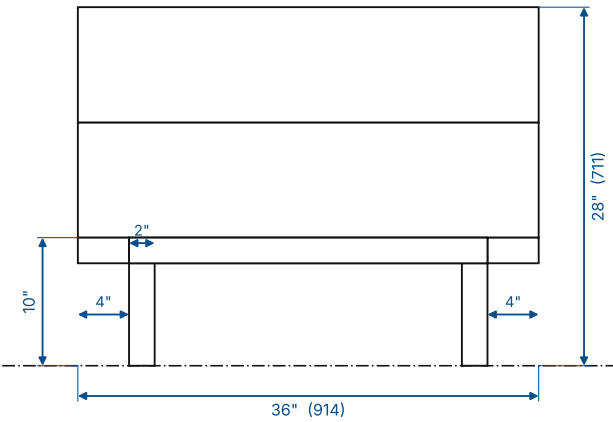

FRONT ELEVATION 1:10

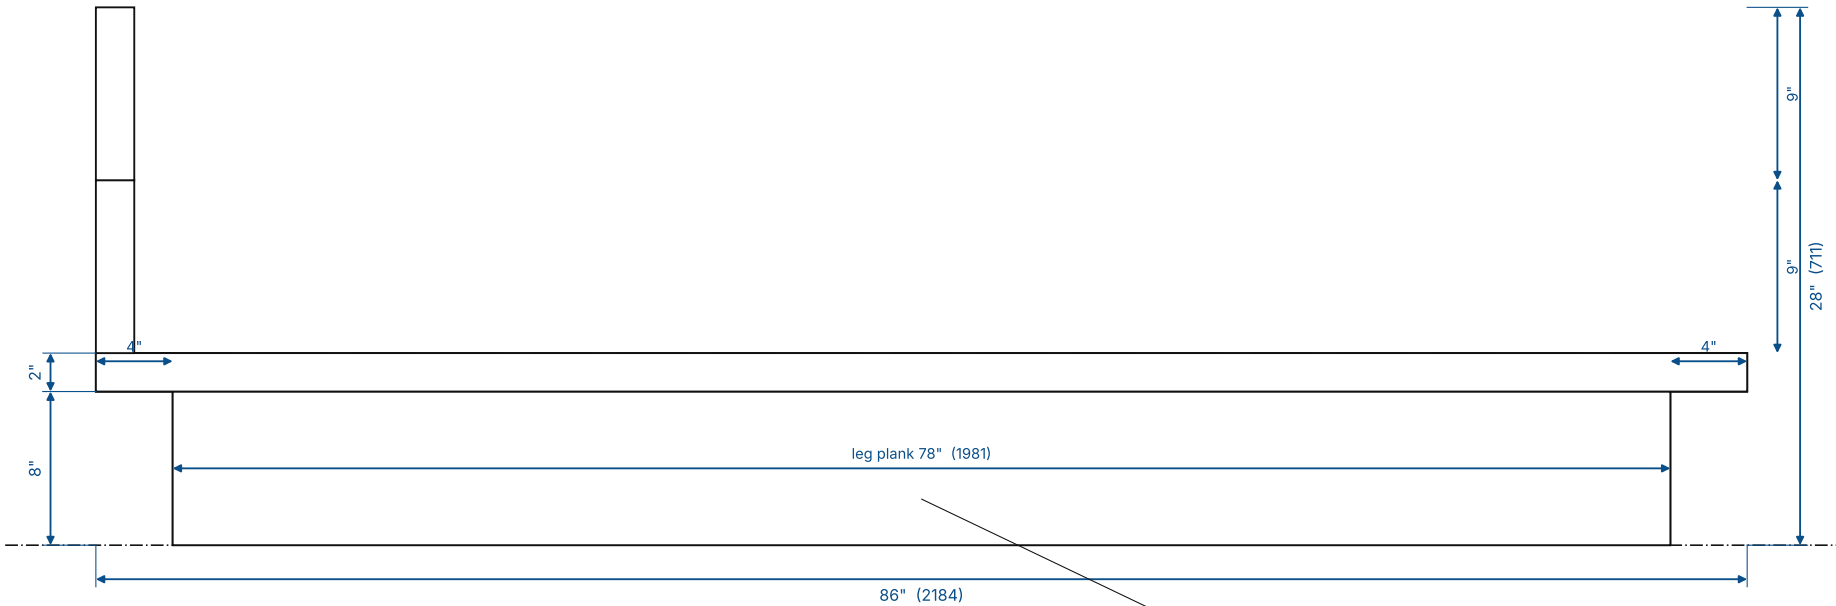

2 legs: 2" planks on edge running lengthways, 78" x 8"

NOTES

- All timber 2" thick reclaimed teak. Frame: two side rails 86" x 4" and two end rails 28" x 4", square butt joints, glued + concealed screws.
- Backrest on the head end: two 2" slabs (9" + 9") sitting on the frame, outer face flush. Top at 28" AFF.
- Deck: 17 slats 3" x 1" on 1" cleats, flush with the frame top.
- Legs: two 2" planks on edge 8" tall, running lengthways, set in 4" from all edges.
- Reclaimed stock - allow for finishing; oil finish.

SWAY ISLAND LIVING - FURNITURE DESIGN

MATATA CHAISE / DAYBED - OPTION B construction - reclaimed teak

FRAME - PLAN AND ELEVATIONS (cushions removed)

SHEET 1 / 5

Date 2026-10-17


Scale 1:10 / 1:15 @ A3

inches (mm)

86in chaise: same platform, backrest across the head end, legs run lengthways under the side rails. All timber 2in reclaimed teak, legs 8in, seat cushion 8in, pillow back cushions 15in.

SECTION A-A 1:14

lengthwise through a leg plank, with cushions

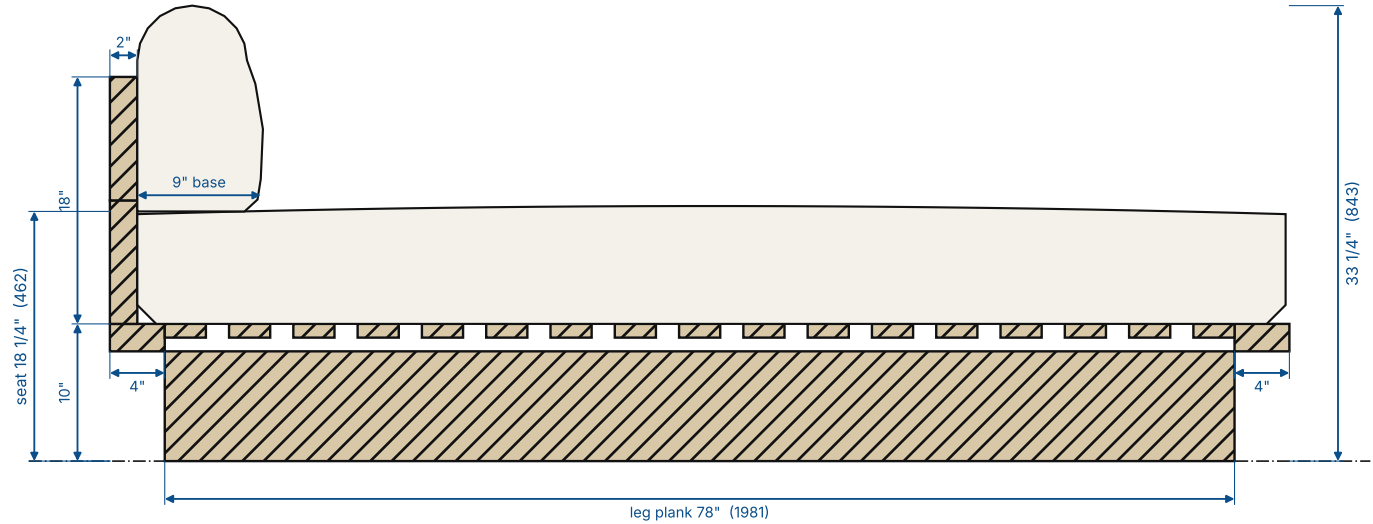


SECTION B-B 1:12

across the piece at mid-length



DECK FRAMING PLAN 1:15

cleats dashed (hidden under slats)

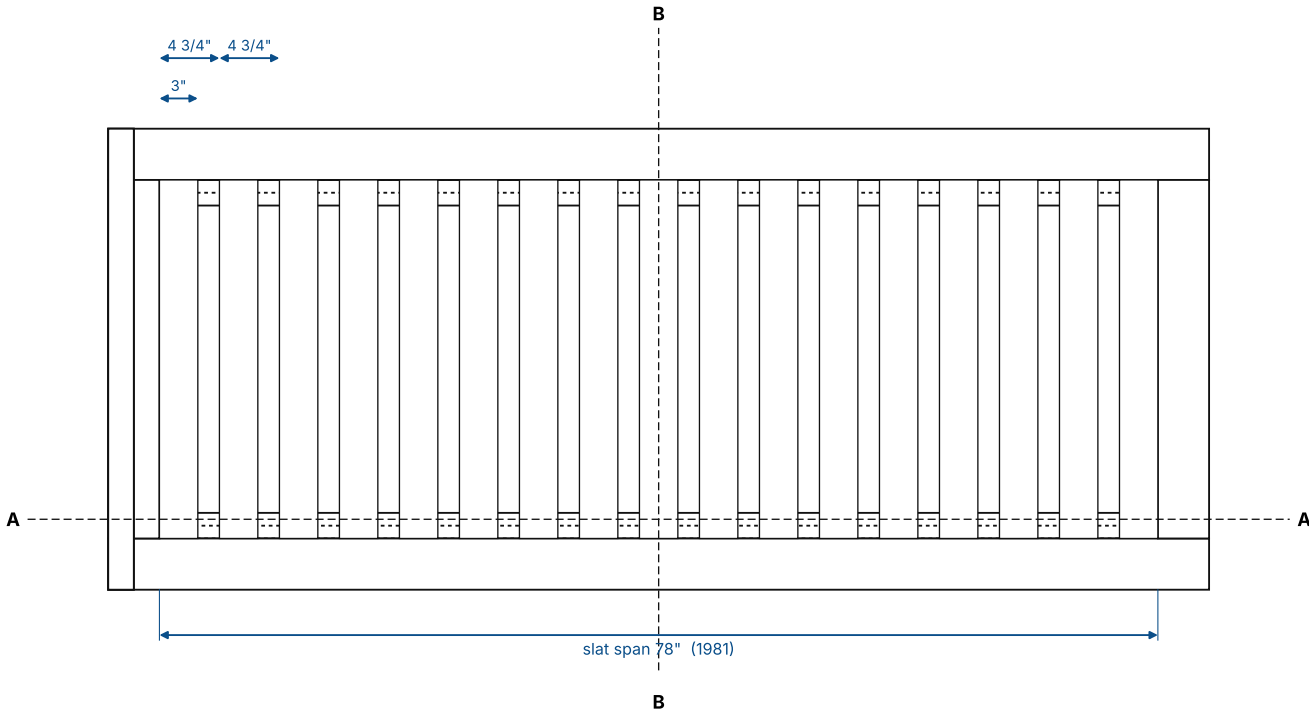


CONSTRUCTION NOTES

- Rails: full-thickness reclaimed teak, square butt joints at corners; glue + concealed screws or dowels from inside.
- Cleats 1" sq. screwed inside the side rails, top set down 1" so slats finish flush.
- Slats 3" x 1" x 28", screwed to cleats, 1 3/4" gaps for drainage / airflow.
- Backrest slabs face-glued and doweled to the rail below; through-bolt from below if moved often.
- Legs 2" x 8" x 78" housed into the rails or screwed up through the cleats; keep set back.
- Finish: oil; leave reclaimed checks and nail holes.

86in chaise: same platform, backrest across the head end, legs run lengthways under the side rails. All timber 2in reclaimed teak, legs 8in, seat cushion 8in, pillow back cushions 15in.


SWAY ISLAND LIVING - FURNITURE DESIGN		
MATATA CHAISE / DAYBED - OPTION B construction - reclaimed teak		
FRAME - SECTIONS AND DECK FRAMING		SHEET 2 / 5
Date 2026-10-17	Scale 1:8 / 1:12 / 1:15 @ A3	inches (mm)

PLAN 1:10

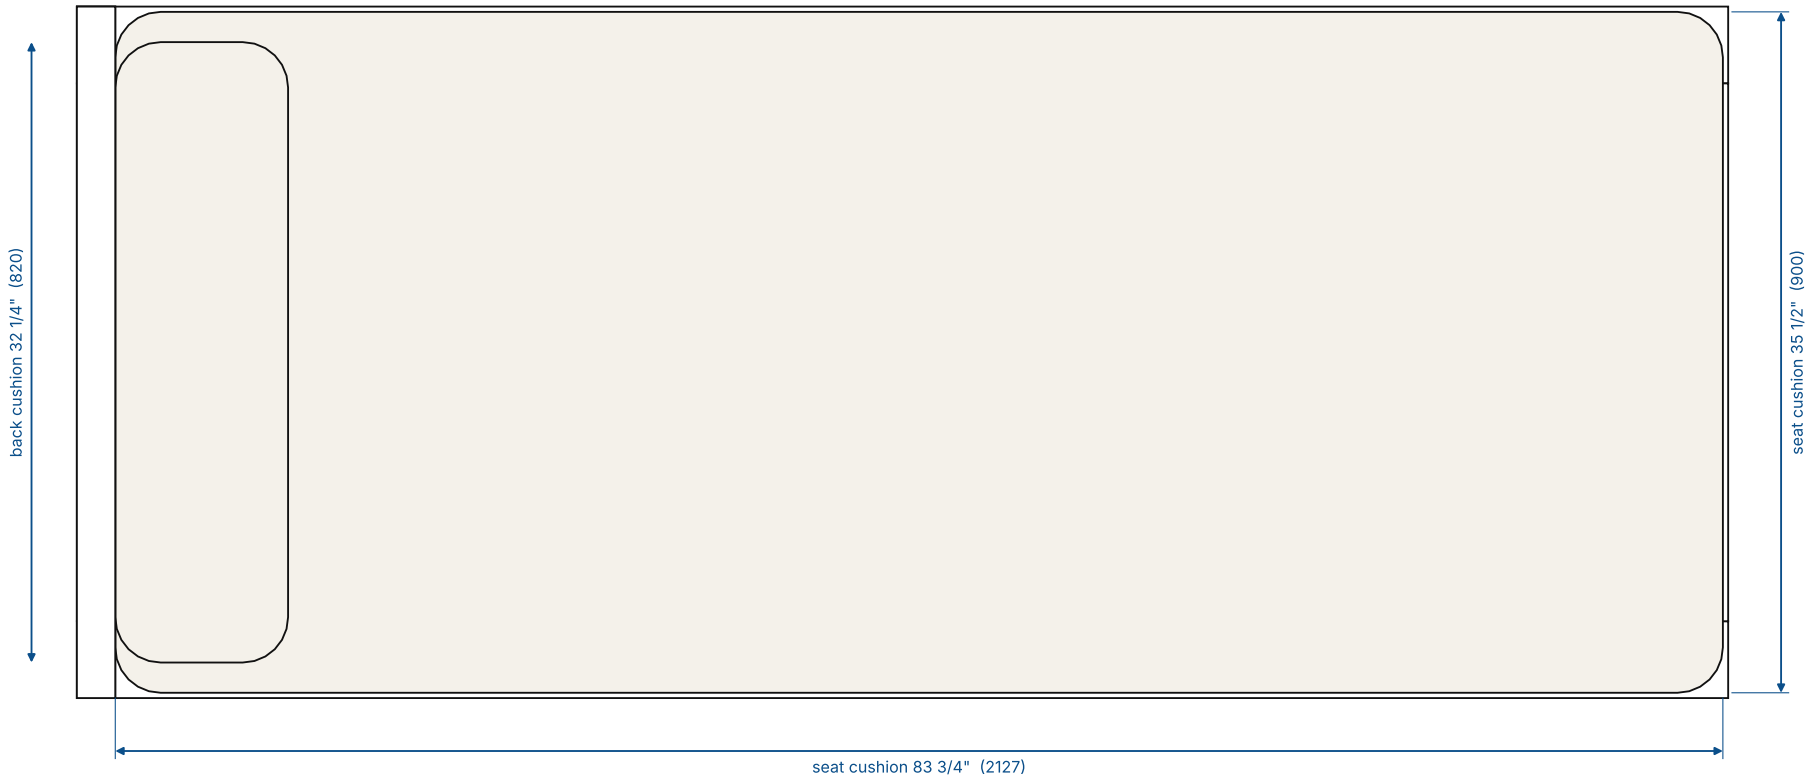


END ELEVATION 1:15


from the right end

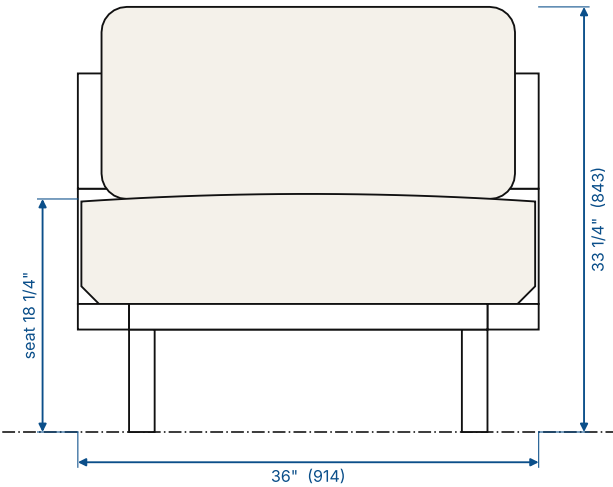

FRONT ELEVATION 1:10

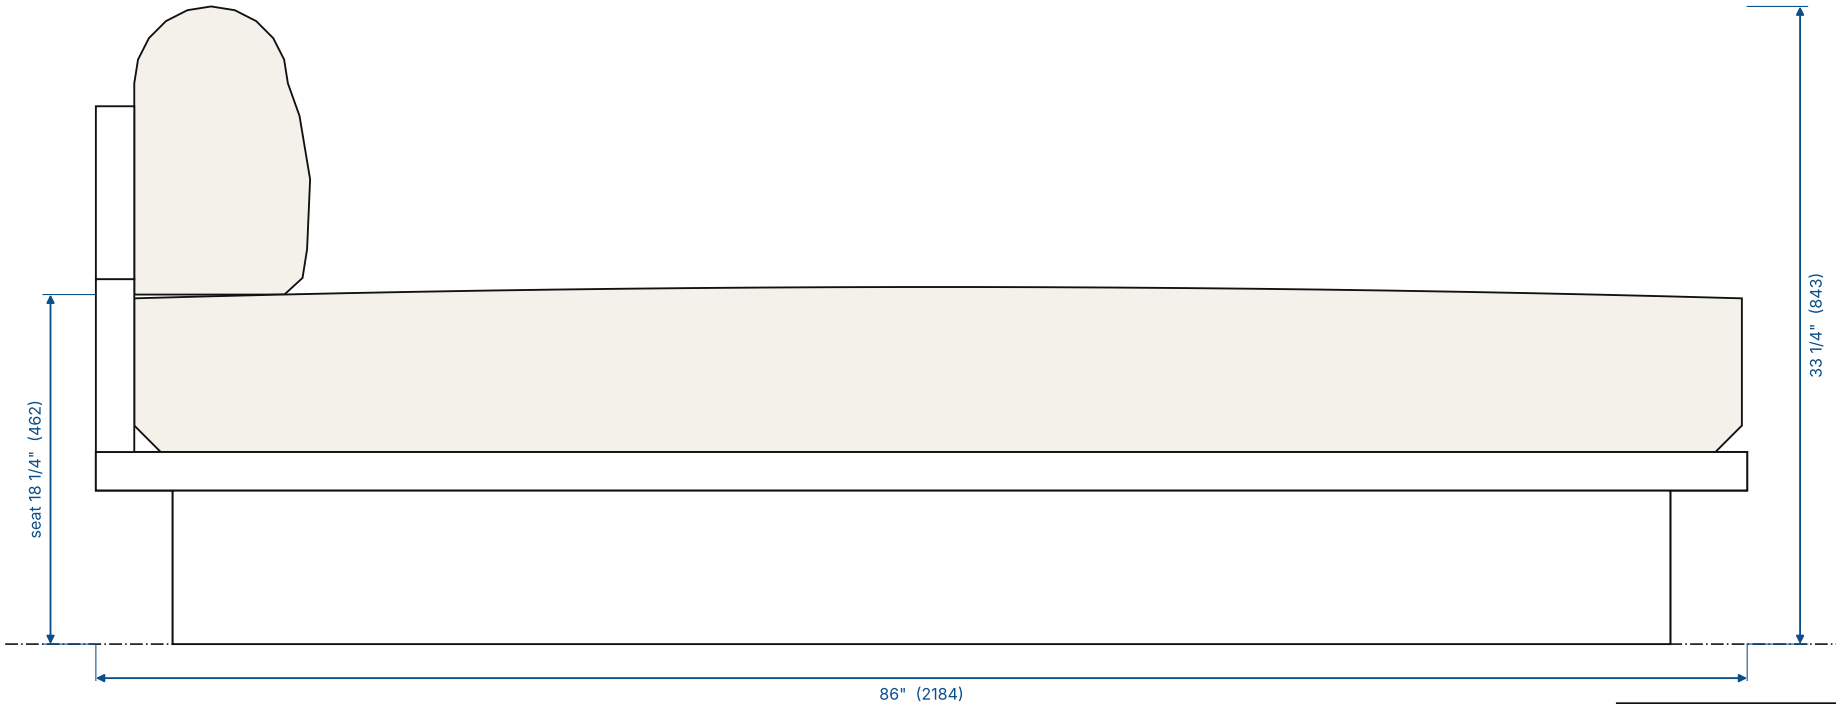


BACK ELEVATION 1:26

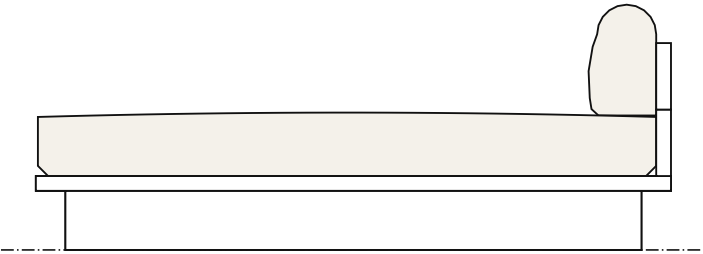


86in chaise: same platform, backrest across the head end, legs run lengthways under the side rails. All timber 2in reclaimed teak, legs 8in, seat cushion 8in, pillow back cushions 15in.

SWAY ISLAND LIVING - FURNITURE DESIGN		
MATATA CHAISE / DAYBED - OPTION B construction - reclaimed teak		
WITH CUSHIONS - PLAN AND ELEVATIONS		SHEET 3 / 5
Date 2026-10-17	Scale 1:10 / 1:15 @ A3	inches (mm)


FRAME - front-left

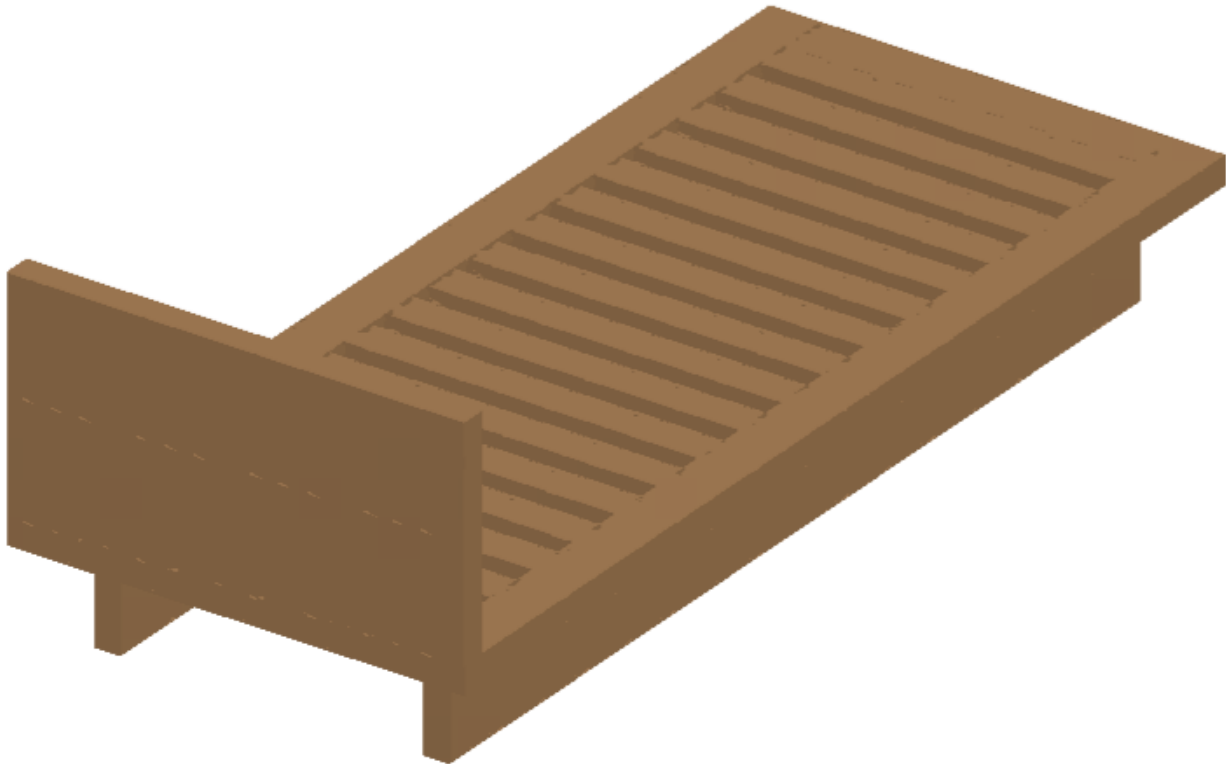


FRAME - rear-right

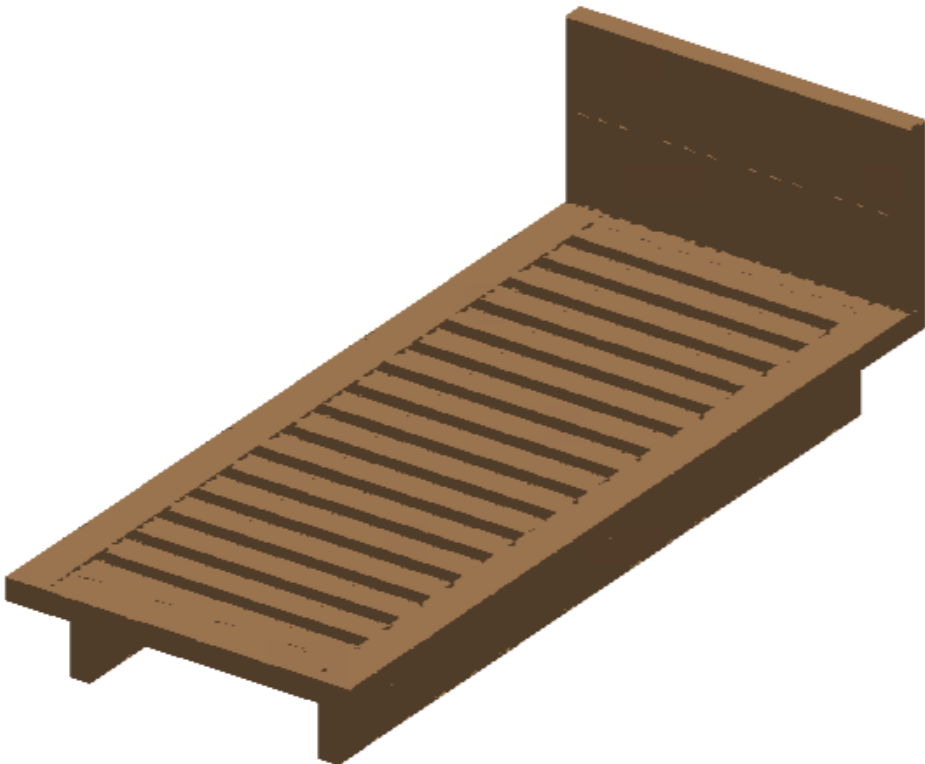

WITH CUSHIONS - front-left

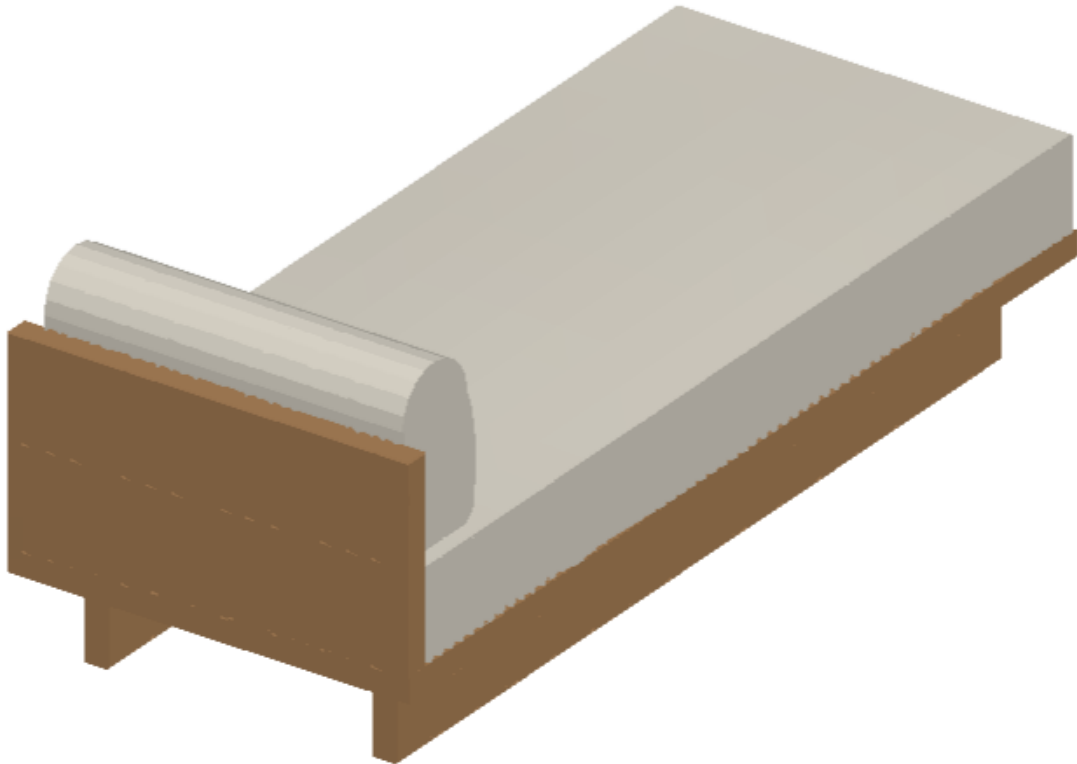

WITH CUSHIONS - rear-right

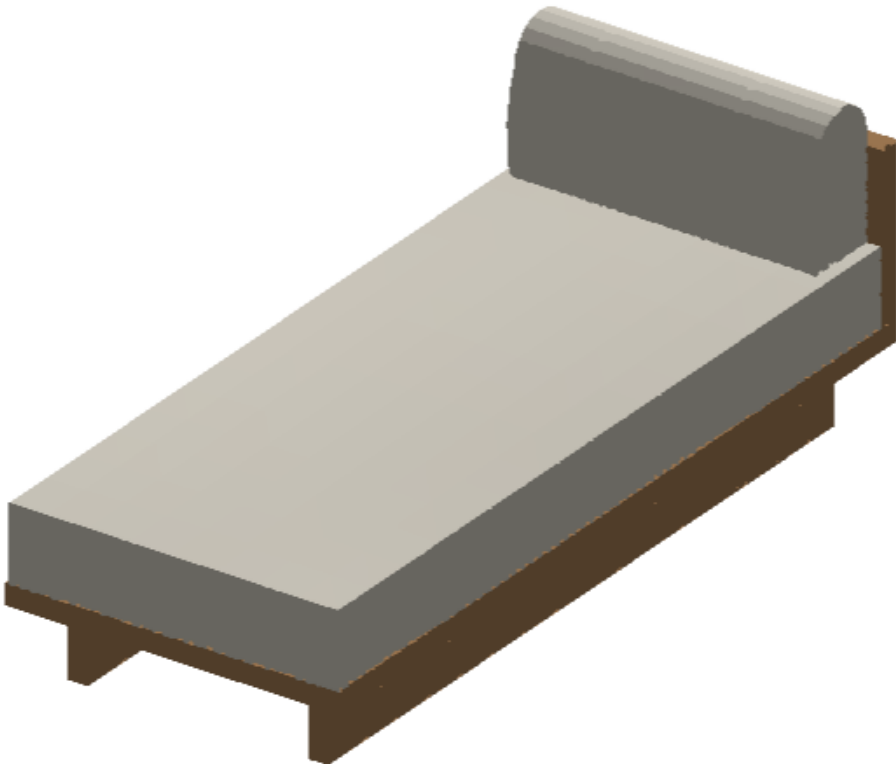

SWAY ISLAND LIVING - FURNITURE DESIGN

MATATA CHAISE / DAYBED - OPTION B construction - reclaimed teak

3D REFERENCE VIEWS

SHEET 4 / 5

Date 2026-10-17

Scale n/a @ A3

inches (mm)

86in chaise: same platform, backrest across the head end, legs run lengthways under the side rails. All timber 2in reclaimed teak, legs 8in, seat cushion 8in, pillow back cushions 15in.

CUT LIST

Part	Qty	Size (inches) L x W x T	Size (mm)
FRAME - reclaimed teak, all stock 2" thick (slats and cleats 1in)			
Side rail	2	86" x 4" x 2"	2184 × 102 × 51
End rail	2	28" x 4" x 2"	711 × 102 × 51
Backrest slab (end)	2	36" x 9" x 2"	914 × 229 × 51
Cleat (hidden)	2	78" x 1" x 1"	1981 × 25 × 25
Deck slat	17	28" x 3" x 1"	711 × 76 × 25
Leg plank	2	78" x 8" x 2"	1981 × 203 × 51
CUSHIONS - foam core with fibre wrap, outdoor linen-look fabric			
Seat cushion	1	83 3/4" x 35 1/2" x 8" (+5/8" crown)	2127 × 900 × 203
Back cushion (pillow, rounded top)	1	32 1/4" w x 15" h, 9" base / 8" top, 4" radius	820 × 381, 229/203
KEY HEIGHTS (above floor)			
Frame underside / frame top		8" / 10"	203 / 254
Seat cushion top (edge / crown)		18 1/4" / 18 5/8"	462 / 472
Wood backrest top		28"	711
Back cushion top (overall height)		33 1/4"	843
Overall footprint		86" x 36"	2184 × 914

Reclaimed stock: allow for finishing; keep the totals. Fabric yardage not calculated.

SWAY ISLAND LIVING - FURNITURE DESIGN		
MATATA CHAISE / DAYBED - OPTION B construction - reclaimed teak		
CUT LIST AND CUSHION SCHEDULE		SHEET 5 / 5
Date 2026-10-17	Scale n/a @ A3	inches (mm)

86in chaise: same platform, backrest across the head end, legs run lengthways under the side rails. All timber 2in reclaimed teak, legs 8in, seat cushion 8in, pillow back cushions 15in.